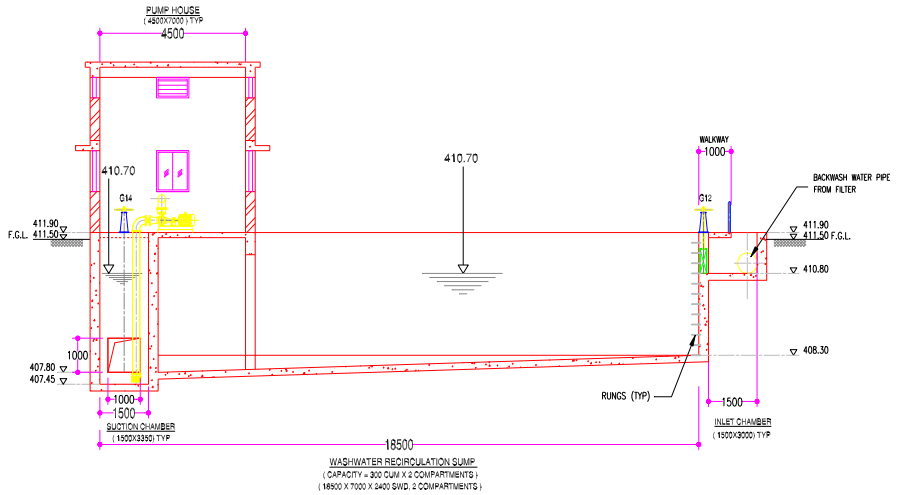

WASHWATER RECIRCULATION SUMP
(CAPACITY = 300 CUM X 2 COMPARTMENTS)
(18500 X 7000 X 2400 SWD, 2 COMPARTMENTS)

SECTION A-A

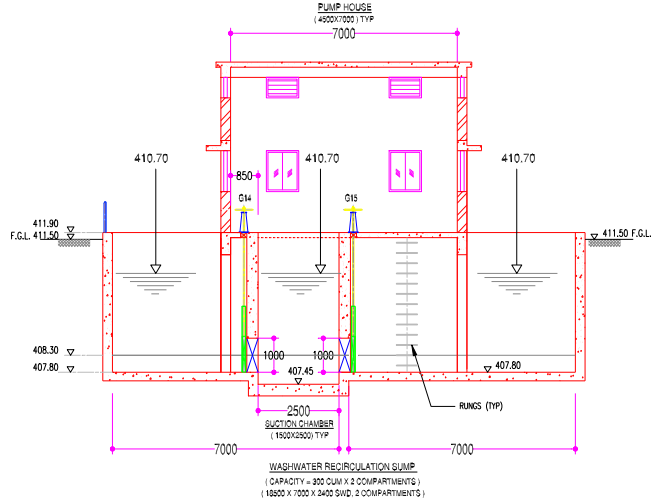

WASHWATER RECIRCULATION SUMP
(CAPACITY = 300 CUM X 2 COMPARTMENTS)
(18500 X 7000 X 2400 SWD, 2 COMPARTMENTS)

SECTION B-B

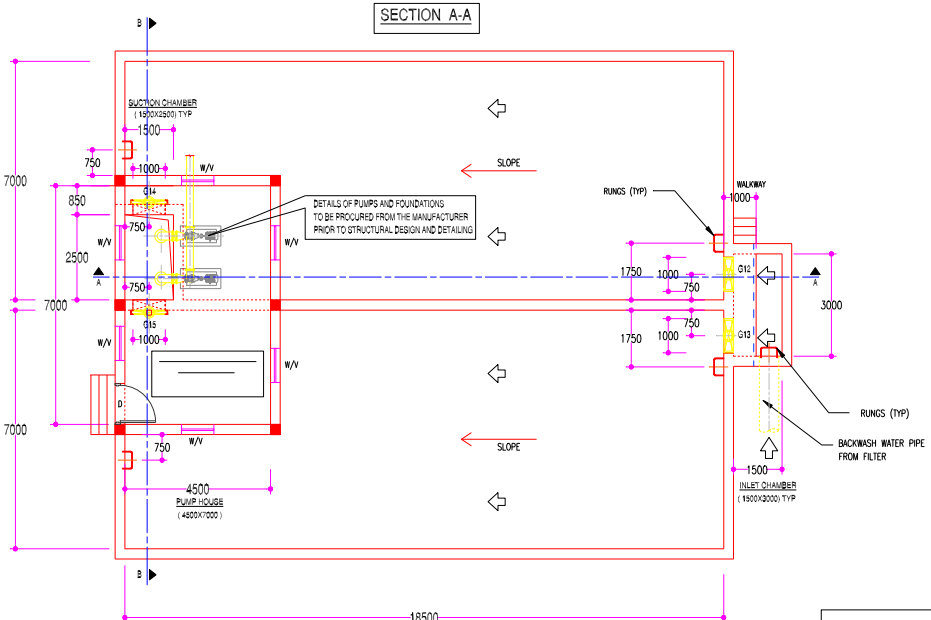

WASHWATER RECIRCULATION SUMP
(CAPACITY = 300 CUM X 2 COMPARTMENTS)
(18500 X 7000 X 2400 SWD, 2 COMPARTMENTS)

PLAN

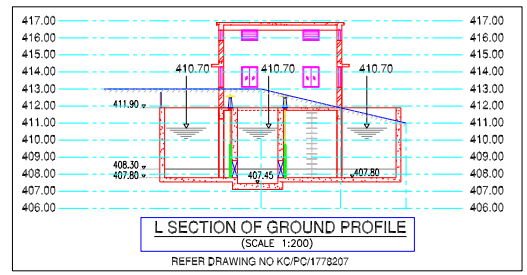

L SECTION OF GROUND PROFILE
(SCALE 1:200)
REFER DRAWING NO KC/PC/1778207

NANDED WAGHALA CITY MUNCIPAL CORPORATION NANDED
GURU GOVINDSINGHJI STADIUM CAMPUS, NANDED-431 602
PH. 02462-234710, 232071, FAX:- 02462-232071, www: nwmcnanded.org

THE L&FS FINANCIAL CENTER, BANDRA KURLA COMPLEX,
BANDRA EAST, MUMBAI-400 051
PH. 2653 3333, FAX:- 2653 3086,
WEBSITE:-www.ilfsindia.com

CONTRACTORS:-
M/S PRAGATI CONSTRUCTION.
BUILDERS & CONTRACTORS
MAIN ROAD, CHAKUR, DIST:-LATUR, PIN-413 513
TEL: 02381-252052. 252500, FAX :-02381-252180, MOBILE:-9422469506

OFFICE: 5/87, "SHUBHANKAROTI", NEAR NASHIKROAD COLLEGE,
NASHIKROAD -422 101 TEL/FAX-0253-2463843,2469696

WATER TREATMENT PLANT

DRAWING NO:-
TITLE:-
AT:-
CAPACITY:-

FOR INFO ONLY
FOR REVIEW
FOR APPROVAL
CERTIFIED
RELEASED FOR FAB
AS BUILT
SCALE
IR

THIS DOCUMENT IS CONFIDENTIAL AND THE PROPERTY OF M/S. K CONSULTANTS, NASHIKROAD. INFORMATION CONTAINED HEREIN IS NOT TO BE EXPLOITED OR REPRODUCED IN WHOLE OR IN PART, IN ANY MANNER, AND CANNOT BE EMPLOYED FOR A PURPOSE OTHER THAN SPECIFICALLY PERMITTED IN WRITING BY M/S K CONSULTANTS. THIS DOCUMENT IS SUBJECT TO RETURN ON DEMAND.

REV	DESCRIPTION	BY	DATE	BY	DATE	BY	DATE	BY	DATE
0	ORIGINAL DRAWING			PRAVEEN 4/12/2007					
		DESIGNED		PREPARED		CHECKED		APPROVED	

KC 1779007 (DATE 4/12/2007)

570-396